CITY OF SANFORD

1999

FIG. 505
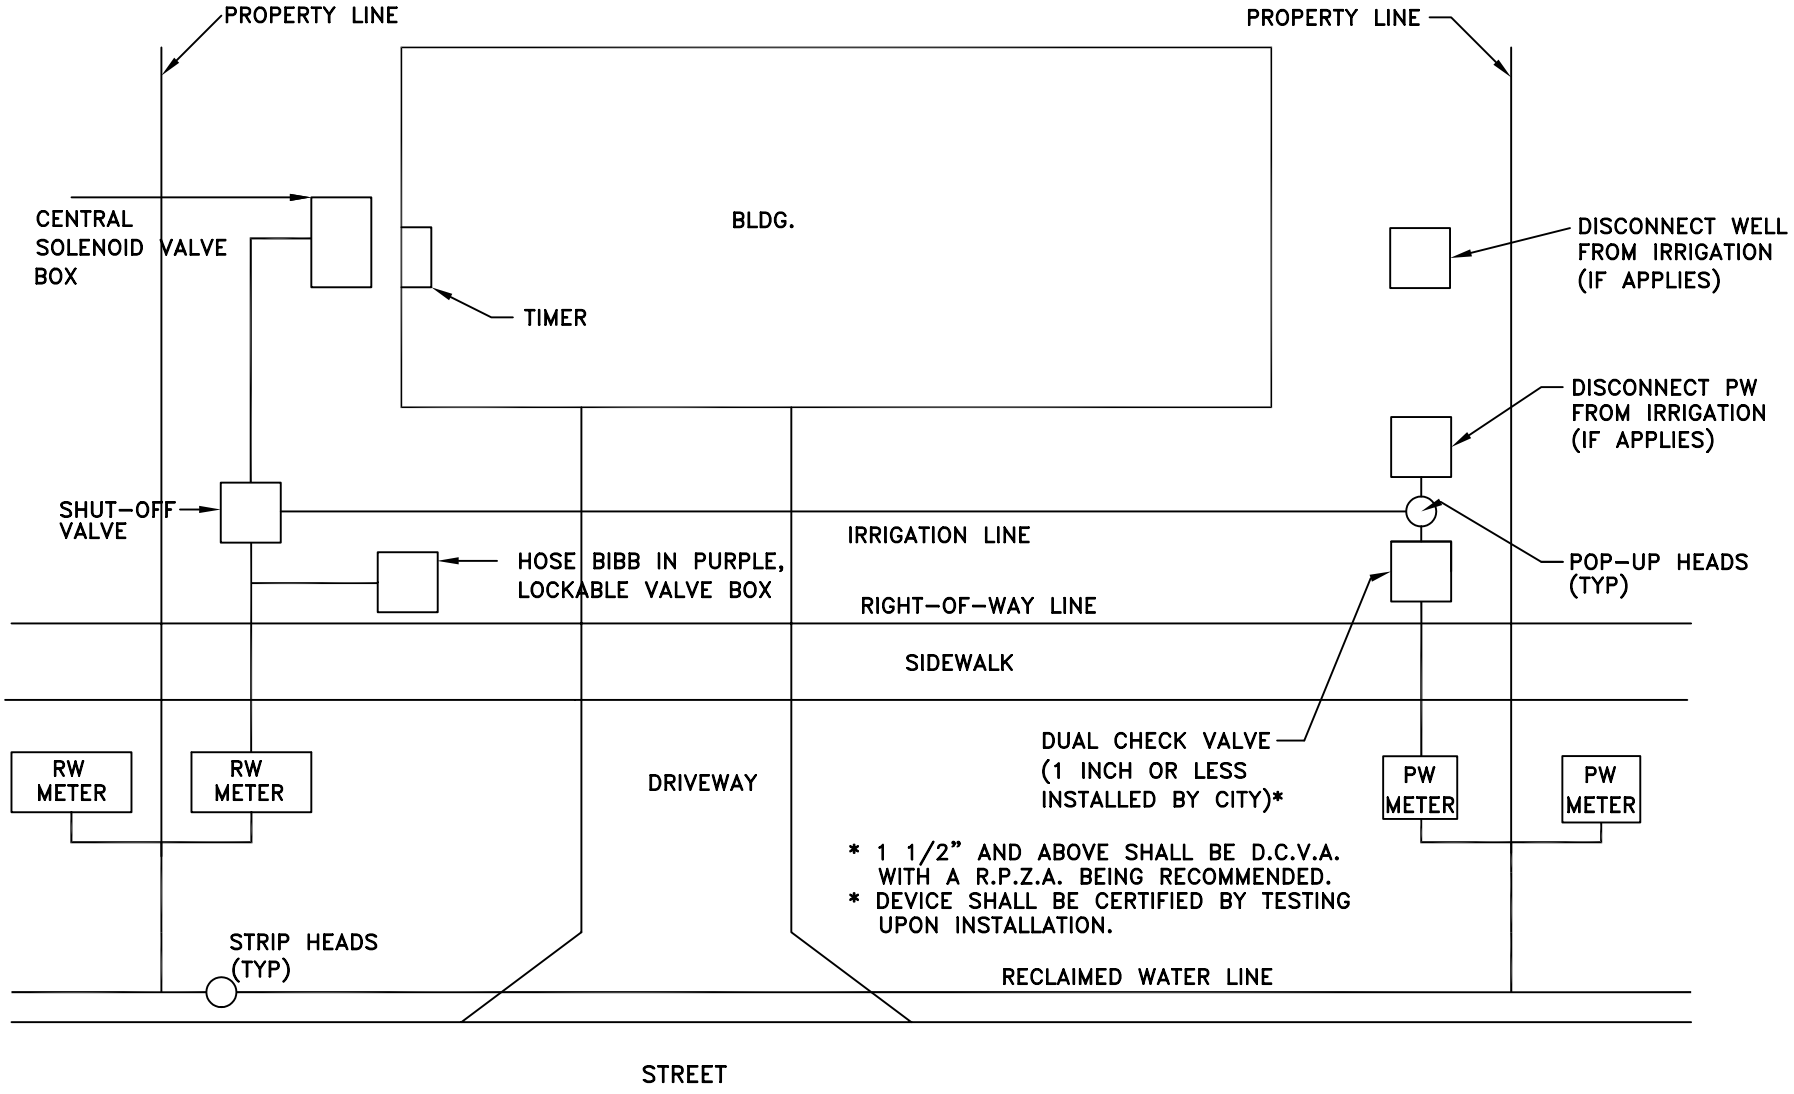
TYPICAL RESIDENTIAL RECLAIMED WATER IRRIGATION SYSTEM LAYOUT