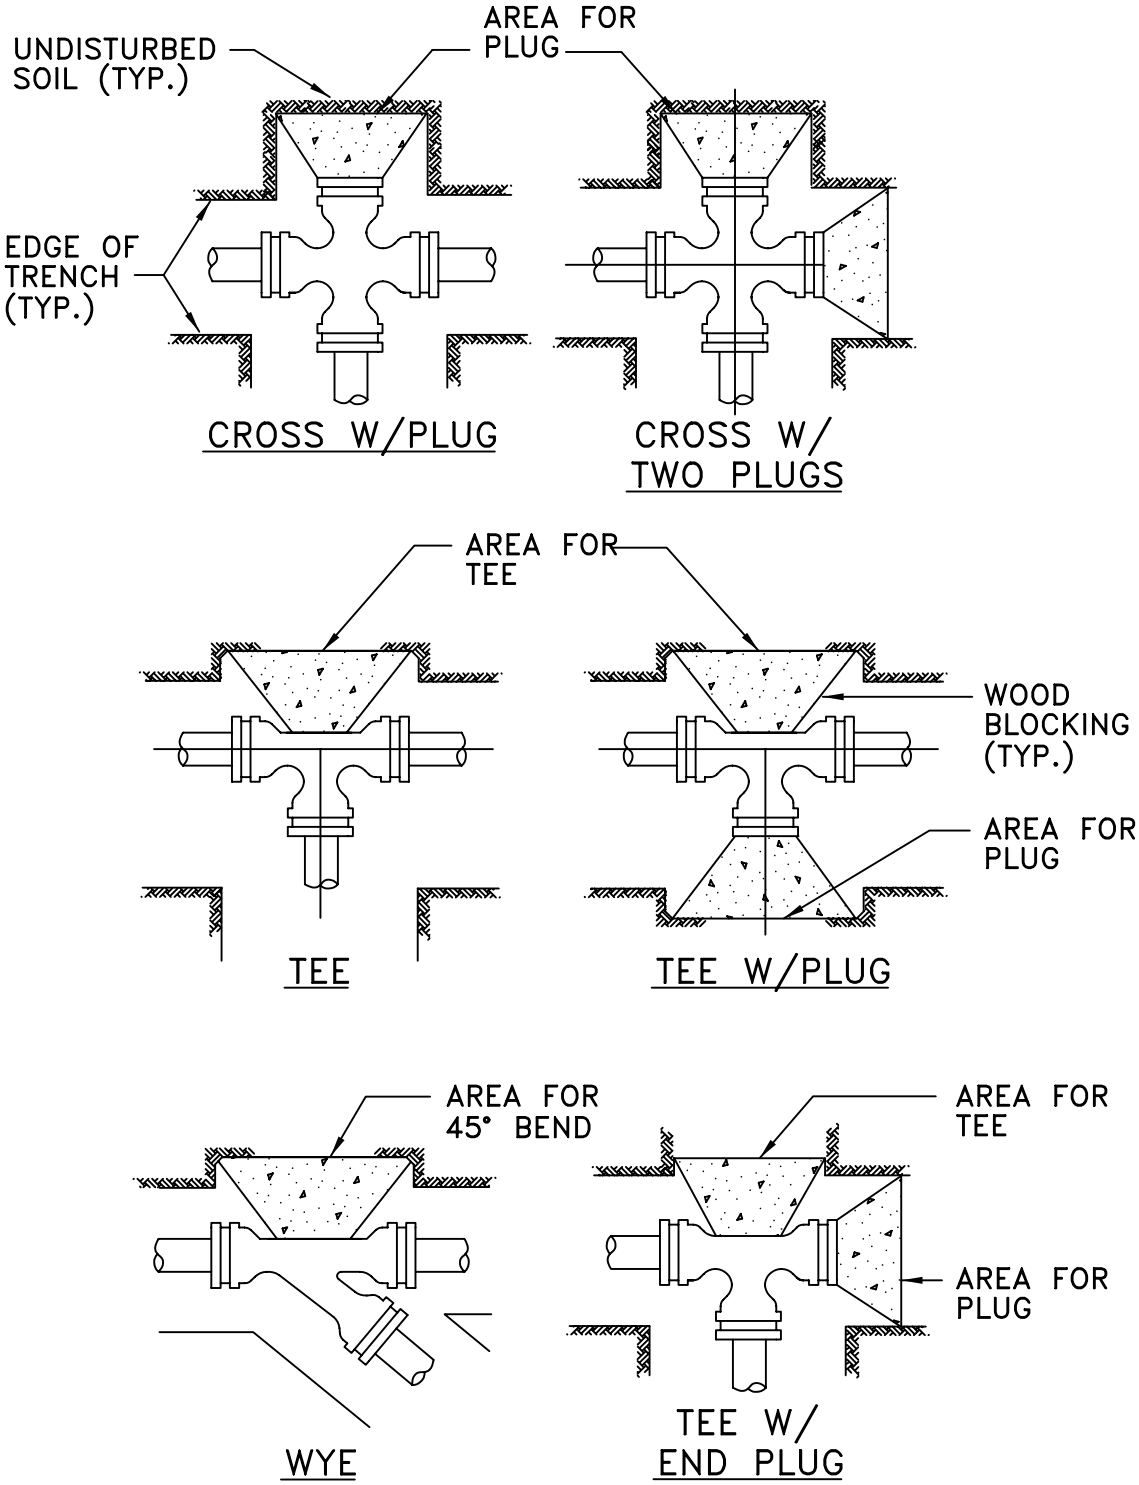

THRUST BLOCK DETAILS

CITY OF SANFORD	1999	FIG. 103A